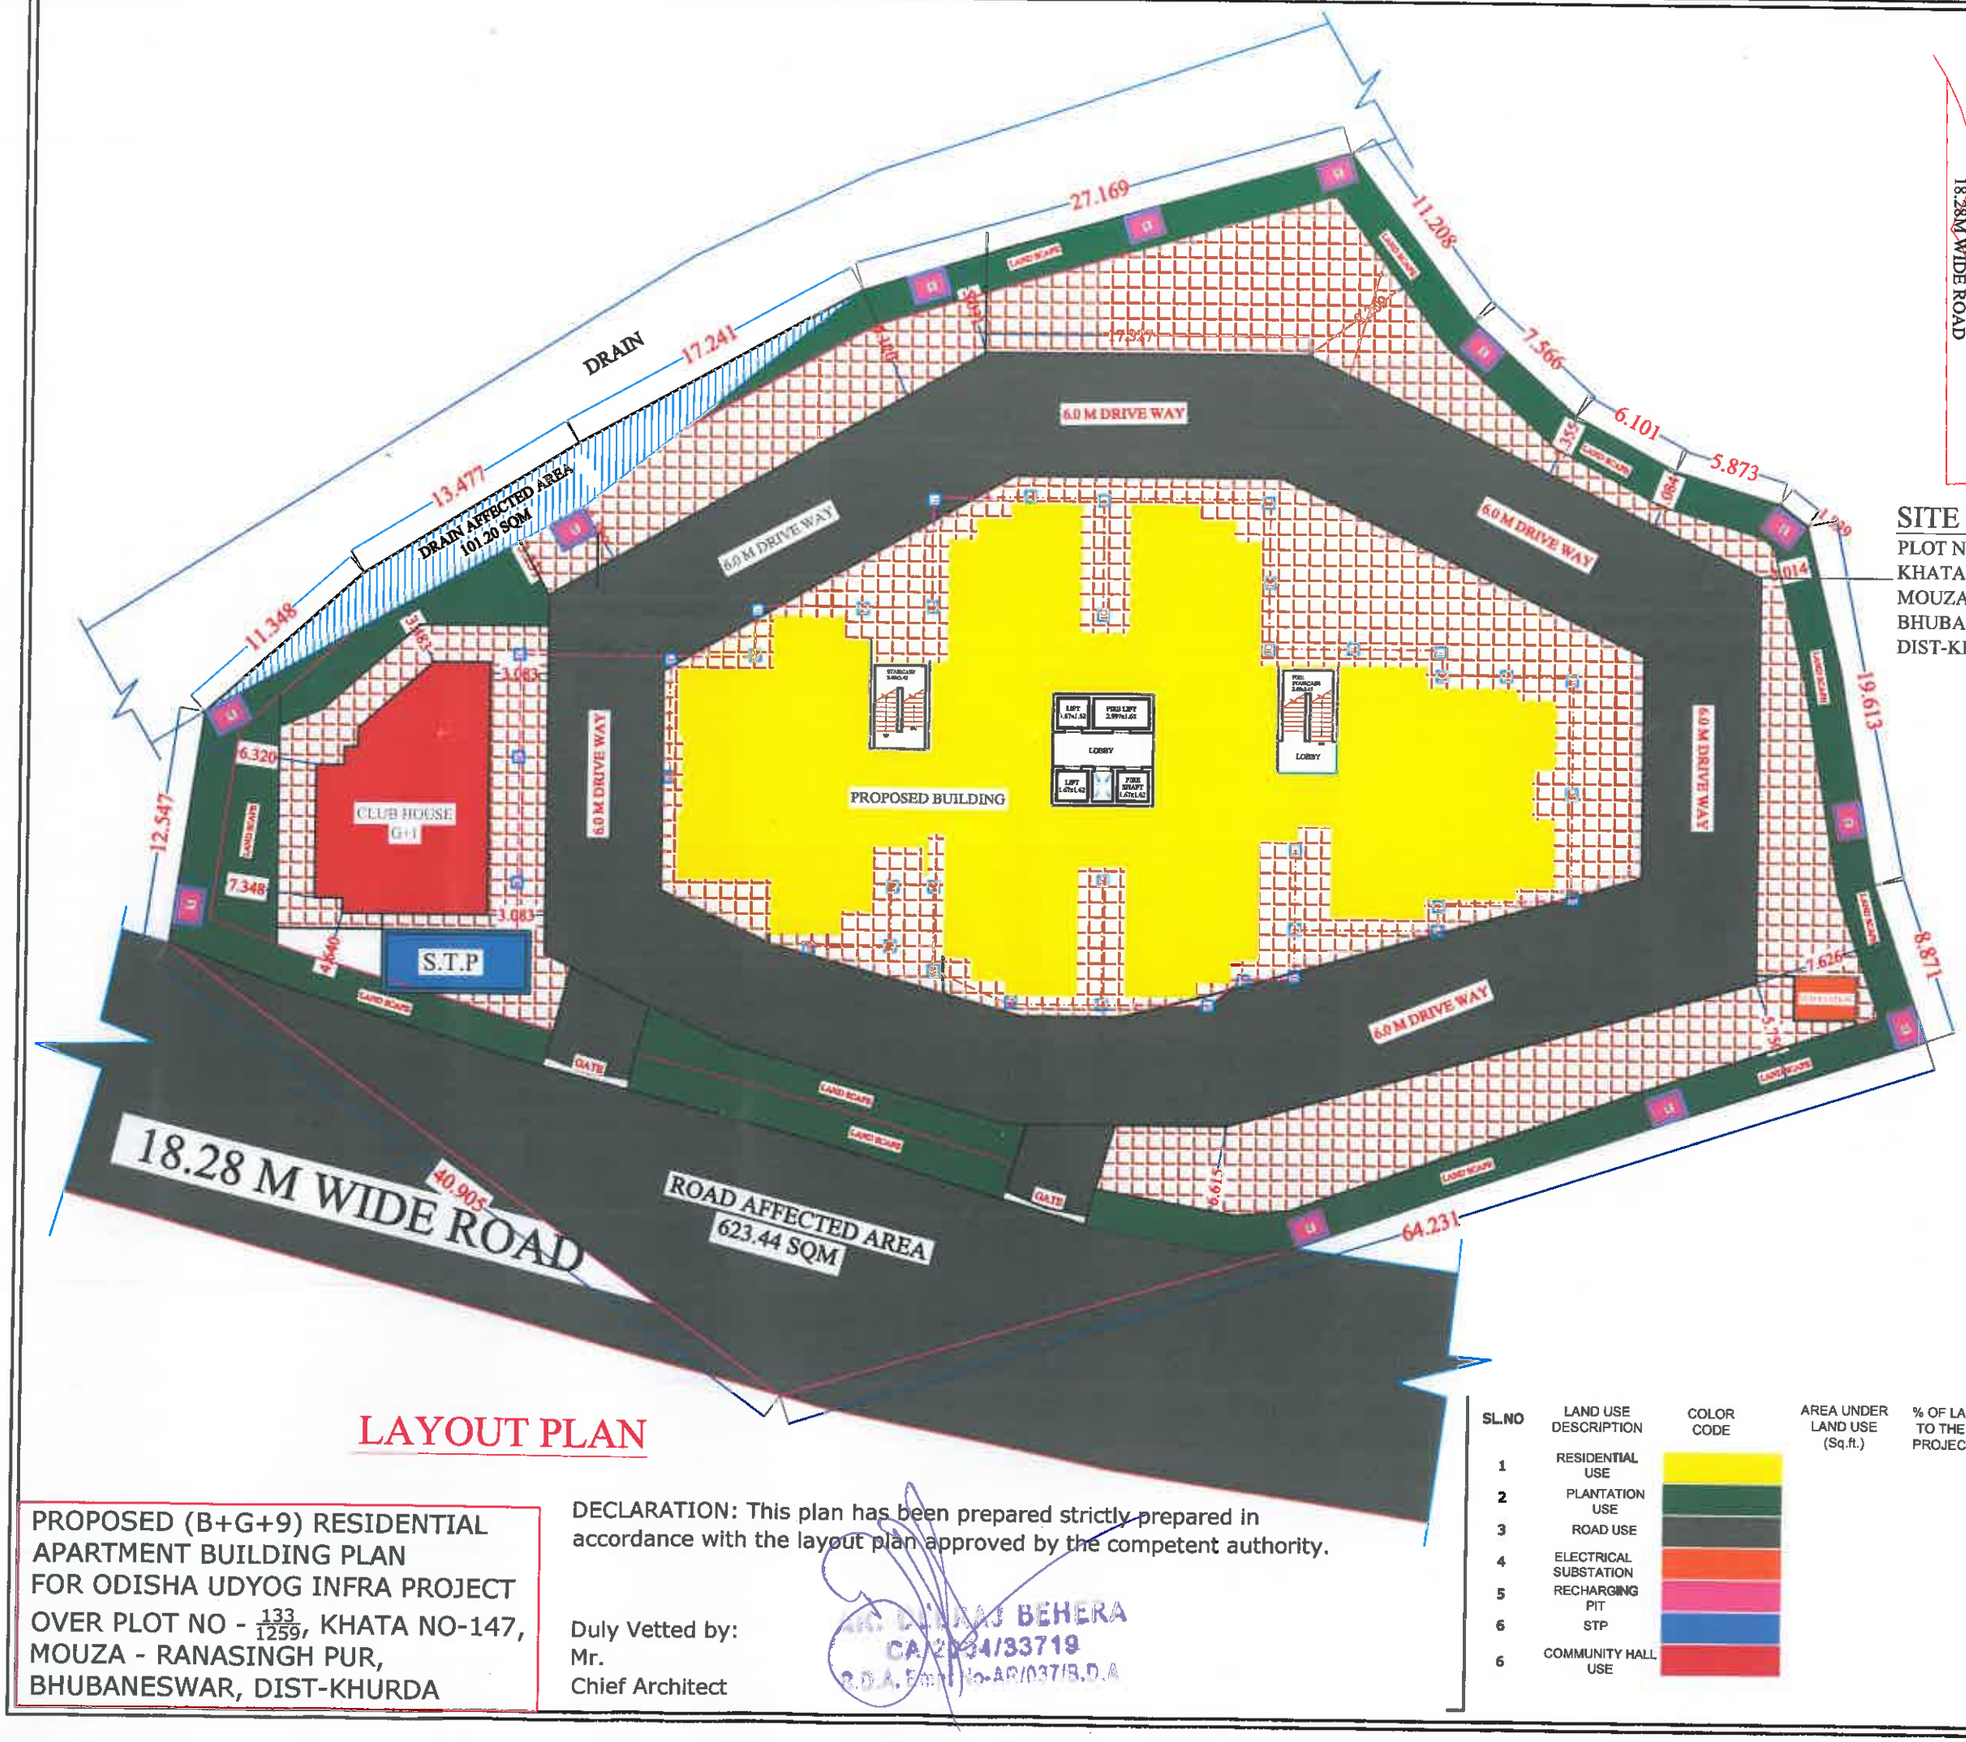

SITE PLAN

PLOT NO - 133/1259,
KHATA NO-147,
MOUZA - RANASINGHPUR,
BHUBANESWAR,
DIST-KHURDA

LAYOUT PLAN

PROPOSED (B+G+9) RESIDENTIAL APARTMENT BUILDING PLAN FOR ODISHA UDYOG INFRA PROJECT OVER PLOT NO - $\frac{133}{1259}$, KHATA NO-147, MOUZA - RANASINGH PUR, BHUBANESWAR, DIST-KHURDA

DECLARATION: This plan has been prepared strictly prepared in accordance with the layout plan approved by the competent authority.

Duly Vetted by:
Mr.
Chief Architect

SL.NO	LAND USE DESCRIPTION	COLOR CODE	AREA UNDER LAND USE (Sq.ft.)	% OF LAND USE TO THE TOTAL PROJECT AREA	PRESCRIBED NORM OF PLANNING AUTHORITY
1	RESIDENTIAL USE				
2	PLANTATION USE				
3	ROAD USE				
4	ELECTRICAL SUBSTATION				
5	RECHARGING PIT				
6	STP				
6	COMMUNITY HALL USE				