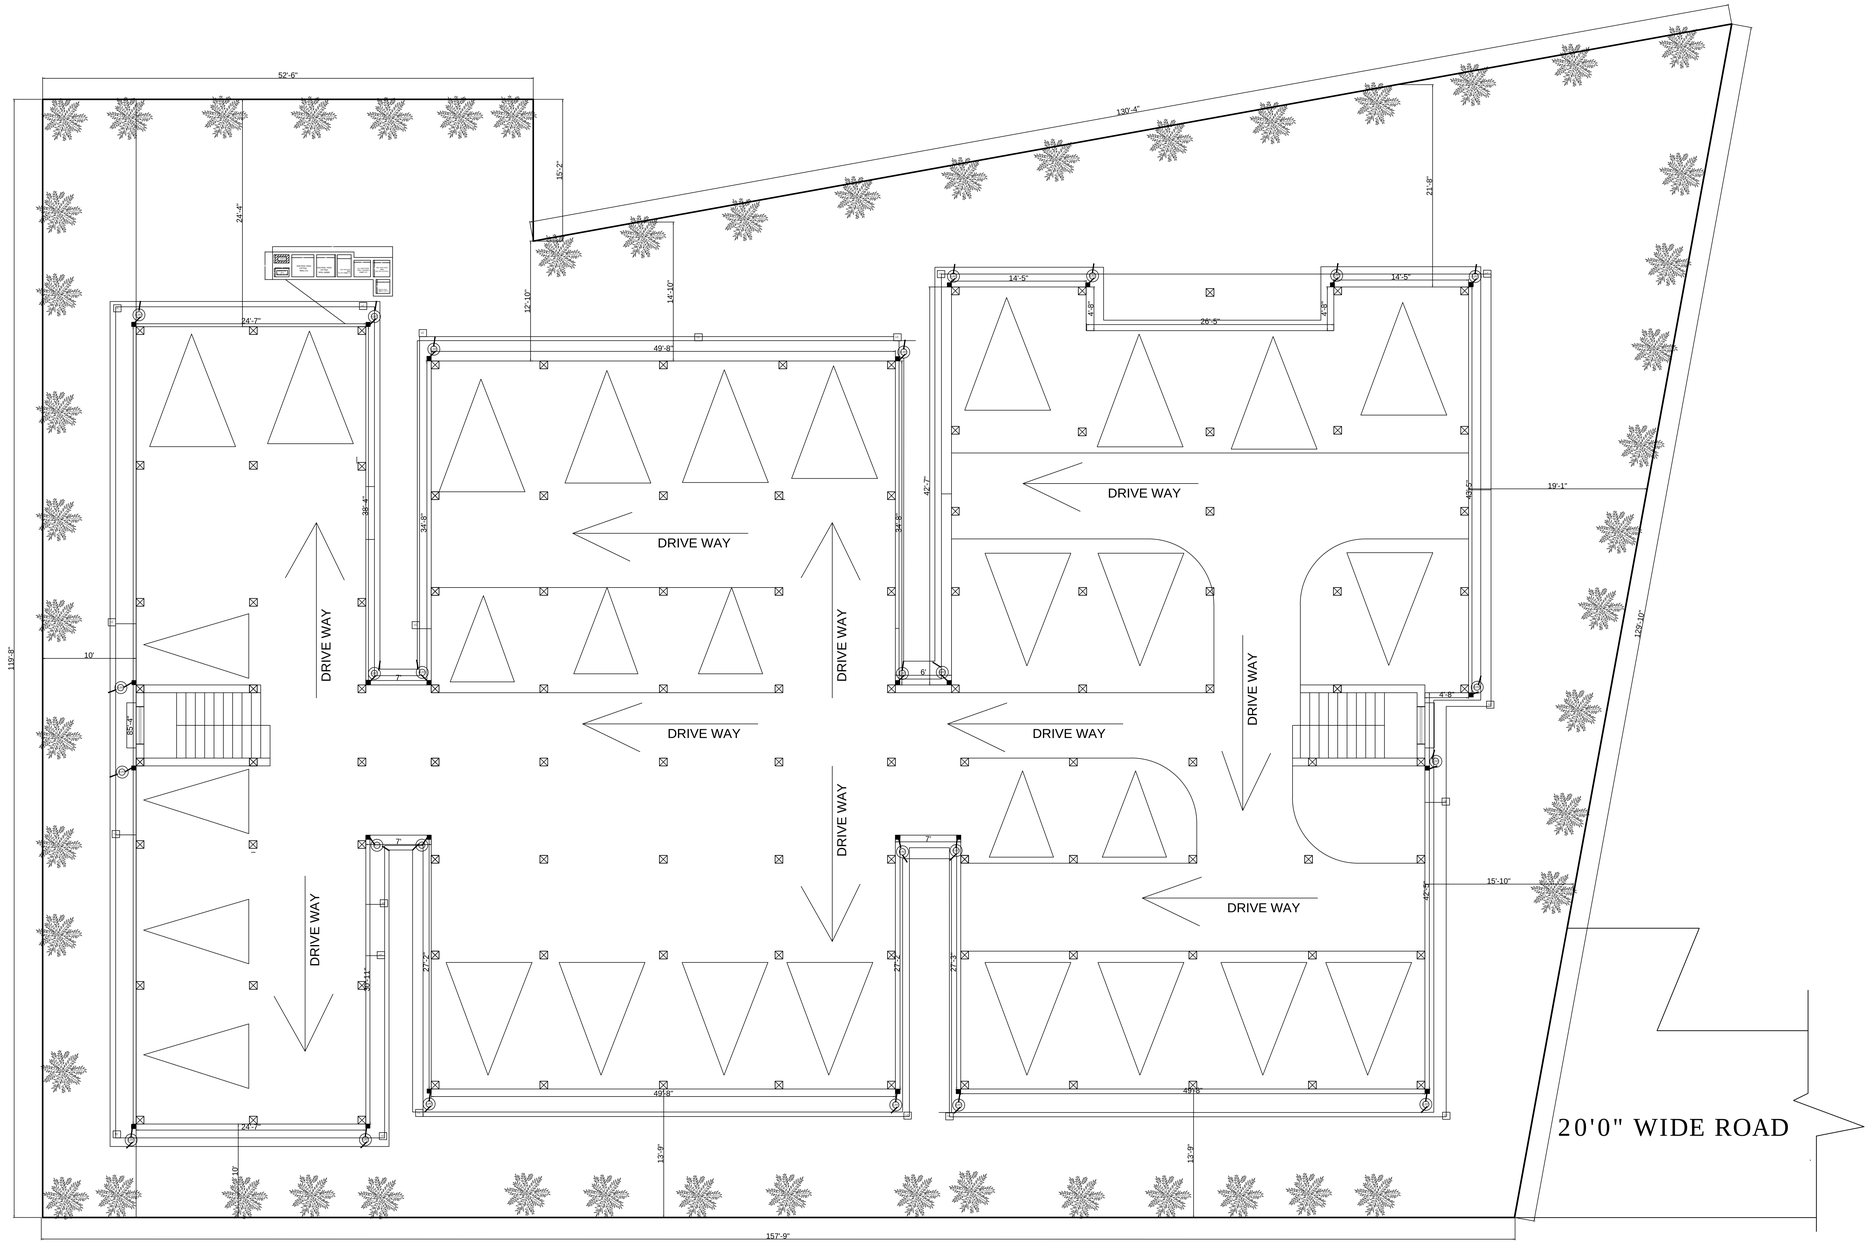

SITE PLAN LAYOUT

THIS IS CERTIFY THAT THE BODY OF THE COLOR LAYOUT PLAN HAS BEEN PREPARED AS PER THE ODISHA REAL ESTATE REGULARLY AUTHORITY (ORERA)- THE SAME HAS BEEN PREPARED STRICTLY IN ACCURANCE WITH THE LAYOUT PLAN APPROVED BY THE COMPEIRST PLANNING AUTHORITY.

SIGNATURE OF ARCHITECTS :
DEBRAJ BEHERA
CA/2004/33719
BDA Emp. No.-AR/037/BDA

SIGNATURE OF LAND OWNERS :

SIGNATURE OF DEVELOPER :

LAND OWNER:
MRS PADMINI JENA

P.O.A HOLDER:
1. SOVAN DAS.
2. ASHISH KUMAR SINGHA.
(9SHELTER HOME MANSION PVT. LTD.)

Job title:
PROPOSED (S+7) RESIDENTIAL BUILDING PLAN OF Mrs.PADMINI JENA, PLOT NO-2058 KHATA NO-635/203,
MOUZA-SAINDA

Drawing title :
SITE PLAN LAYOUT