SL. NO.	LATITUDE	LONGITUDE
1	20°15'07.3" N	85°46'18.7" E
2	20°15'07.4" N	85°46'18.9" E
3	20°15'07.4" N	85°46'19.2" E
4	20°15'07.4" N	85°46'19.5" E
5	20°15'07.5" N	85°46'19.7" E
6	20°15'07.5" N	85°46'20.4" E
7	20°15'05.4" N	85°46'20.3" E
8	20°15'05.0" N	85°46'20.5" E
9	20°15'05.2" N	85°46'21.0" E
10	20°15'04.2" N	85°46'20.9" E
11	20°15'03.8" N	85°46'21.0" E
12	20°15'03.8" N	85°46'20.8" E
13	20°15'03.4" N	85°46'20.8" E
14	20°15'03.4" N	85°46'21.0" E
15	20°15'03.0" N	85°46'21.1" E
16	20°15'02.3" N	85°46'20.9" E
17	20°15'01.8" N	85°46'20.6" E
18	20°15'01.4" N	85°46'20.5" E
19	20°15'01.7" N	85°46'19.4" E
20	20°15'01.9" N	85°46'19.4" E
21	20°15'02.3" N	85°46'18.2" E

NOTES

PLOT IN POSSESSION

FUTURE EXPANSION

EXISTING ROAD

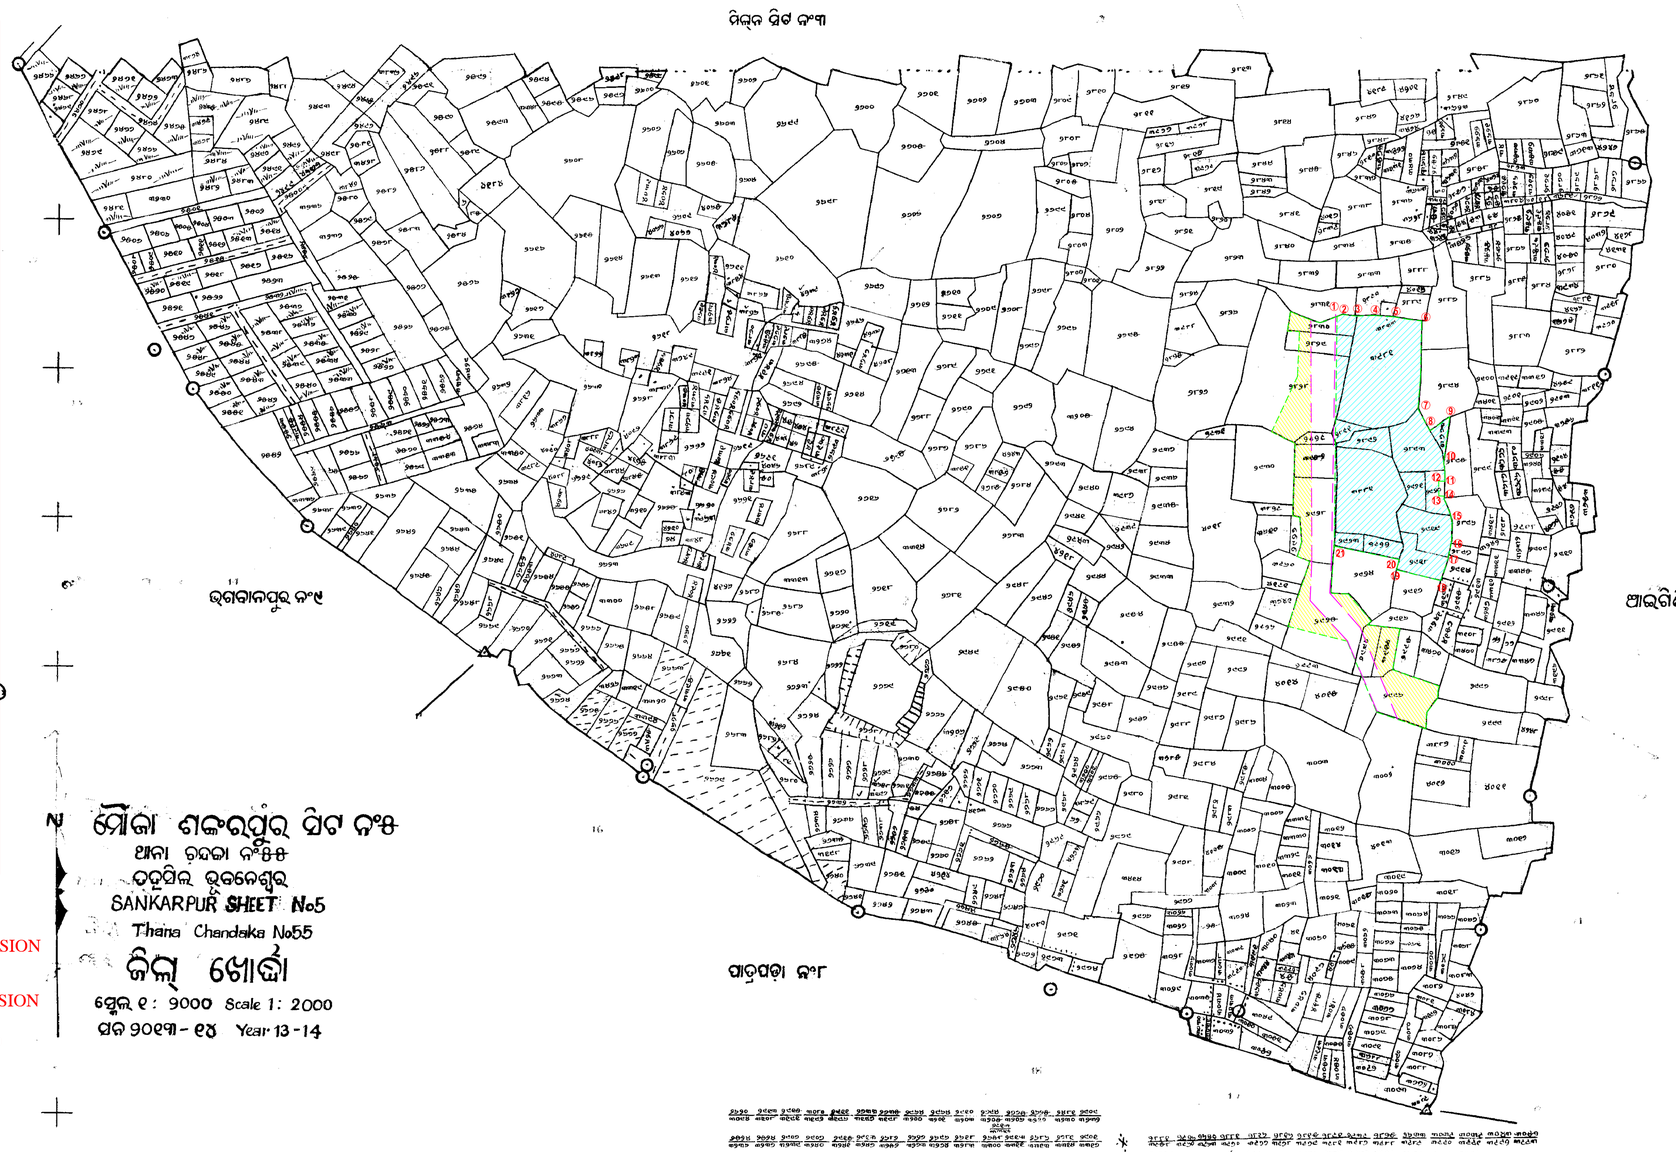

N

ମୌଜା ଶଙ୍କରପୁର ସିଟ ନଂ୫
ଥାନା ଚନ୍ଦକା ନଂ୫୫
ତହସିଲ ଭୁବନେଶ୍ୱର
SANKARPUR SHEET No5
Thana Chandaka No55
ଜିଲ୍ଲା ଖୋର୍ଦ୍ଧା
ସ୍କେଲ୍ ୧ : 9000 Scale 1: 2000
ସନ ୨୦୧୩ - ୧୪ Year 13-14

ସୂଚନା

ବୋଗମାଳା, ତ୍ରିମାଳା ...
ତୁରା ବା ଆଡି, ଗୋଚର ...
ପତିତ, ସରକାରି ...
ରାସ୍ତା, ଗାଡ଼ିଚାଲି, ନେହ

Links 100 80 60 40 20 Metres 5 4 3 2 1 0 5 10 Metres

Certified that this map has been finally framed and a copy of it has been finally published in accordance with rule 29 and read with rule 60 of O. S. & S. rules 1962 on 14th November 2013.

Settlement officer

SRI JAGANNATH PROMOTERS & BUILDERS
Partner

For Sri Jagannath Promotors & Builders (P) Ltd
Managing Director

PROPOSED B+S1+S2+20 STORIED RESIDENTIAL APARTMENT & G+3 STORIED CLUB HOUSE "SHREEKHETRA GREENPARK" OVER HAL PLOT NO-2828/10227,2892,2920,2921,2922,2923, 2925,2928,2929,2994, 2994/3954,2996,2829/10228, KHATA NO.- 2074/2302, 2074/2067,854,854,2074/1630,854,854,861, 2074/1858,318,854,2074/119,2074/2357 RESPECTIVELY, MOUZA - SHANKARPUR , THAHASIL - BHUBANESWAR . FOR M/S SRI JAGANNATH PROMOTERS & BUILDERS REPRESENTED BY SRI PRADIPTA KUMAR BISWASROY. & OVER HAL PLOT NO :- 2893,2929/3952,2895/3773 ,2918,2919,2922/3881 ,2891,2891/3981 ,2830 KHATA NO.- 292,299,299,861,861,861,319,319,299 RESPECTIVELY.MOUZA - SHANKARPUR , THAHASIL - BHUBANESWAR . FOR M/S SRI JAGANNATH PROMOTERS & BUILDERS REPRESENTED BY SRI KAILASH CHANDRA RATH

GPS Map Camera
Bhubaneswar, Odisha, India
Rashmi vihar, near khandagiri, near aginia, Shreekhetra Vihar,
Khandagiri, Bhubaneswar, Odisha 751019, India
Lat 20.251026°
Long 85.771642°
25/07/23 12:28 PM GMT +05:30
Google

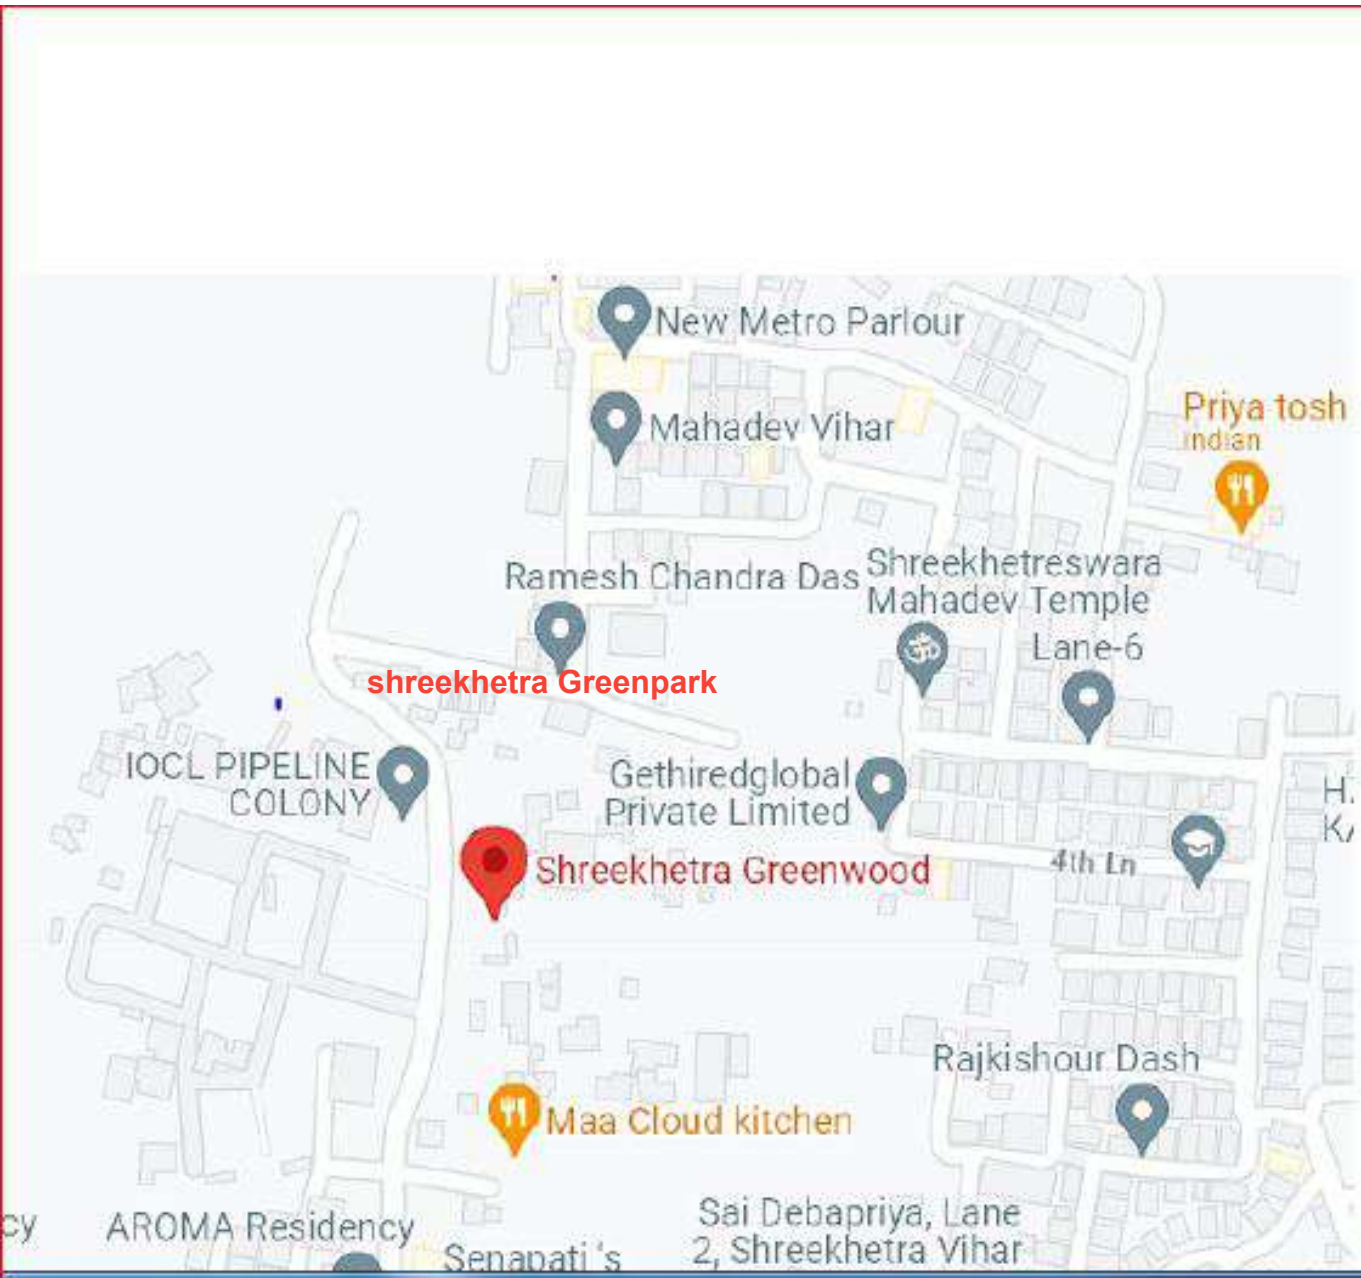

20:10
25-07-2023