ମୌଜା ରଘୁନାଥପୁରଜଳି ସିଟ ନ.୧

ଥାନା ନିଉକ୍ୟାପିଟାଲ ନ.୧୫

ତହସିଲ ଭୁବନେଶ୍ୱର ନ.୨୨୨

RAGHUNATHPURJALI SHEET No.1

Thana Newcapital No.15

ଜିଲା ପୁରୀ

ସ୍କେଲ ଇଞ୍ଚିଏ=ମାଇଲ Scale 16"=1 Mile

ସନ୍ୱତ୍ସର୍ ୨୪ Year 1973-74

SL. NO.	LATITUDE	LONGITUDE
1	20°22'01.8" N	85°49'29.2" E
2	20°22'02.1" N	85°49'28.4" E
3	20°22'01.6" N	85°49'28.1" E
4	20°22'01.6" N	85°49'27.8" E
5	20°22'01.8" N	85°49'27.8" E
6	20°22'02.2" N	85°49'28.0" E
7	20°22'02.8" N	85°49'28.3" E
8	20°22'03.0" N	85°49'28.6" E
9	20°22'03.3" N	85°49'28.7" E
10	20°22'03.2" N	85°49'29.6" E
11	20°22'02.7" N	85°49'29.4" E

NOTES

PLOT IN POSSESSION

EXISTING ROAD

ନିଦର୍ଶନ

୧.. ଖାରିଜଚକଳ ...

୨.. ବସ୍ତିଭିତ୍ତି ...

୩.. ଅପୂରଣୀୟ ...

୪.. ପତିତ ...

୫.. ପୁଷ୍କରିଣୀ ...

୬.. ତ୍ରିକୋଣୀ ...

୭.. ବେଦୀଖମ୍ଭା ...

୮.. ବନ୍ଧ ...

୯.. ଗ୍ରାମ୍ୟ ରାସ୍ତା ...

AR. RUPAK PANDA

CA No. CA/96/20436

BDA Emp No.-AR/013/BDA

SKYTECH INFRAPROJECTS PVT. LTD.

MANAGING DIRECTOR

Links 100 80 60 40 20 chains 5 4 3 2 1 0 5 10 15 20 chains

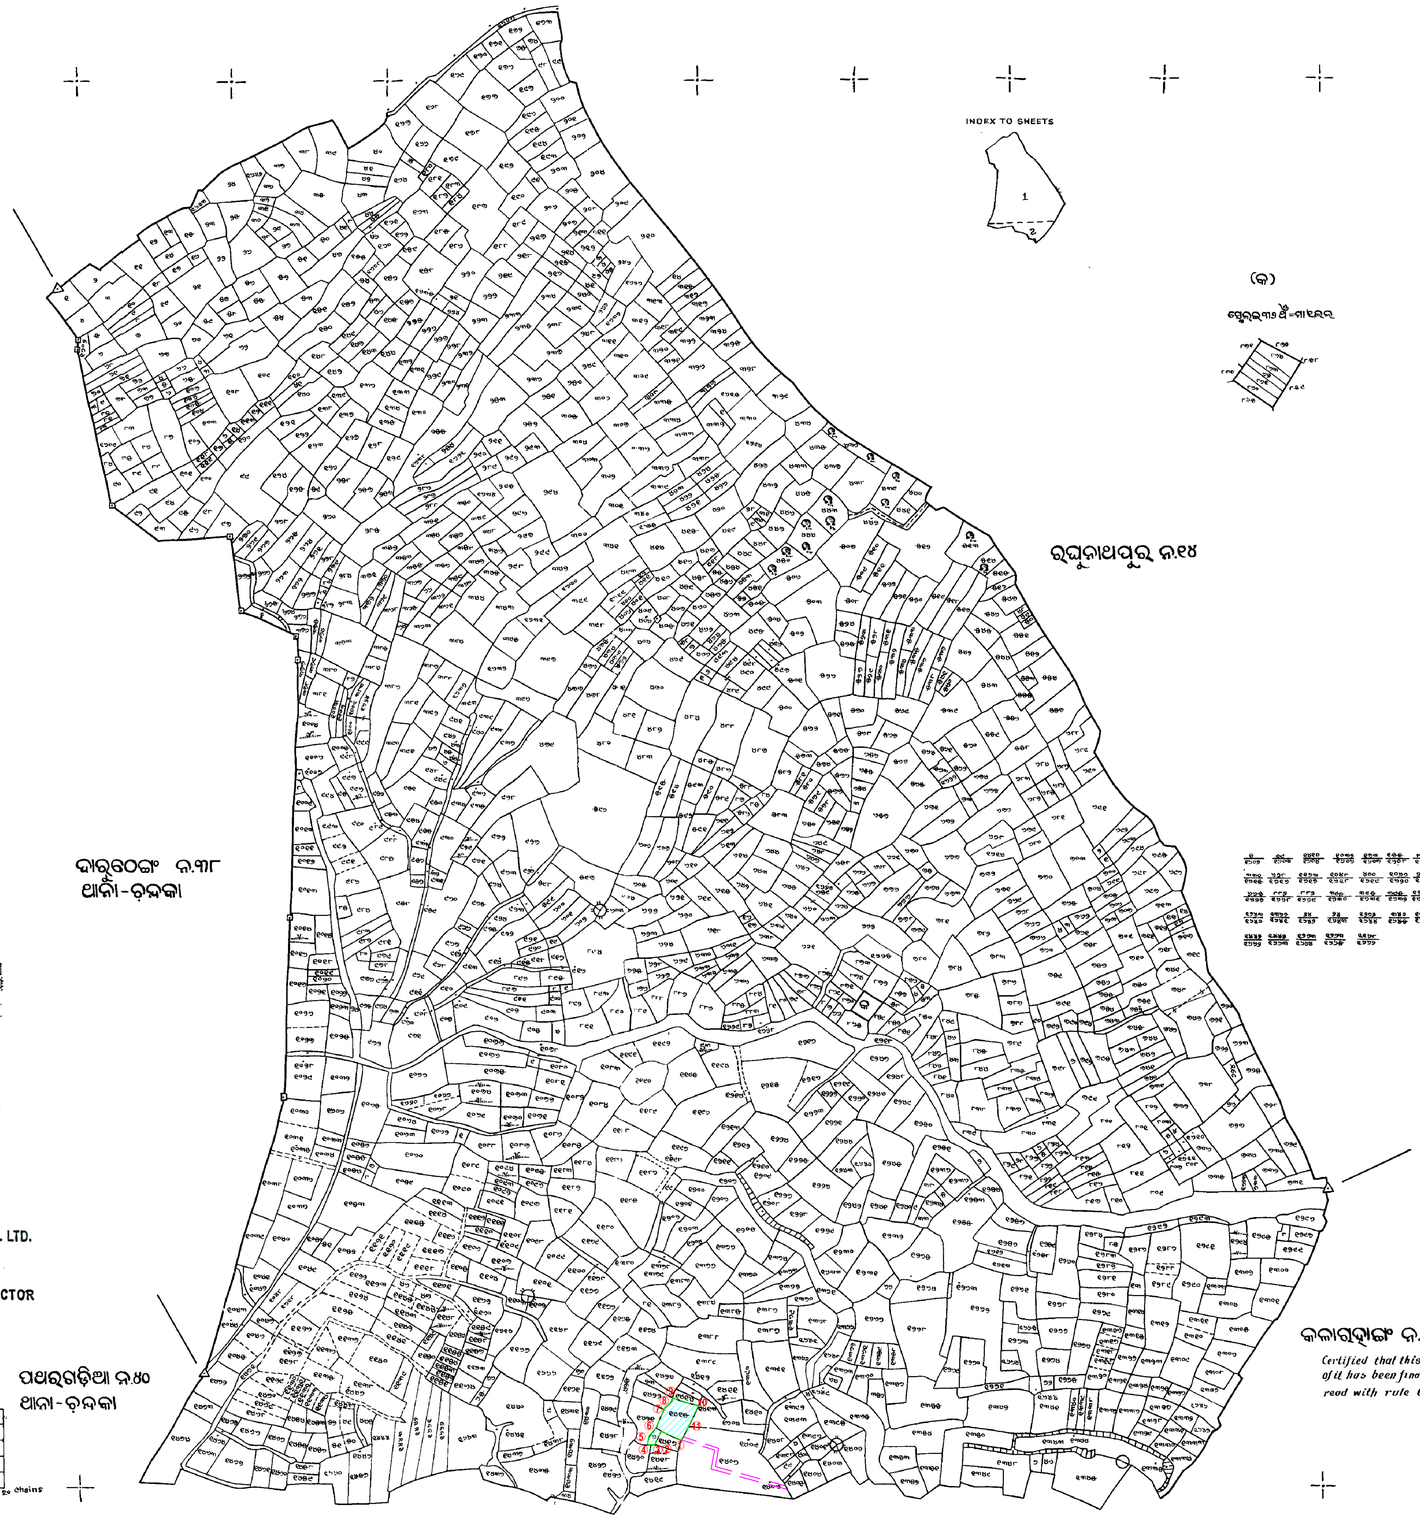

INDEX TO SHEETS

1

2

(କ)

ସ୍କେଲ ଇଞ୍ଚିଏ=ମାଇଲ

Scale 16 Inches to 1 mile

Scale of CHAINS METRES

Certified that this map has been finally framed and a copy of it has been finally published in accordance with rule 29, read with rule 60 of O.S & B. rules 1962 on 23rd November 1973

Settlement Officer

PROPOSED LAYOUT WITH GROUP HOUSING (S+5) M.I.G CATEGORY APARTMENT & G+2 BUILDING PLAN OF SAUMENDRA PRASAD MOHANTY,ARABINDA PRASAD MOHANTY ,DHARMENDRA PRASAD MOHANTY, JANMEJAY MOHANTY,TRUPTIUMAYEE SINGH OVER PLOT NO-1415 & 1416 AT MOUZA-RAGHUNATHPURJALI,THROUGH G.P.A. HOLDER M/S SKYTECH INFRAPROJECTS PVT.LTD. ,REPRESENTED THROUGH ITS MANAGING DIRECTOR SRI RUPAK PANDA.